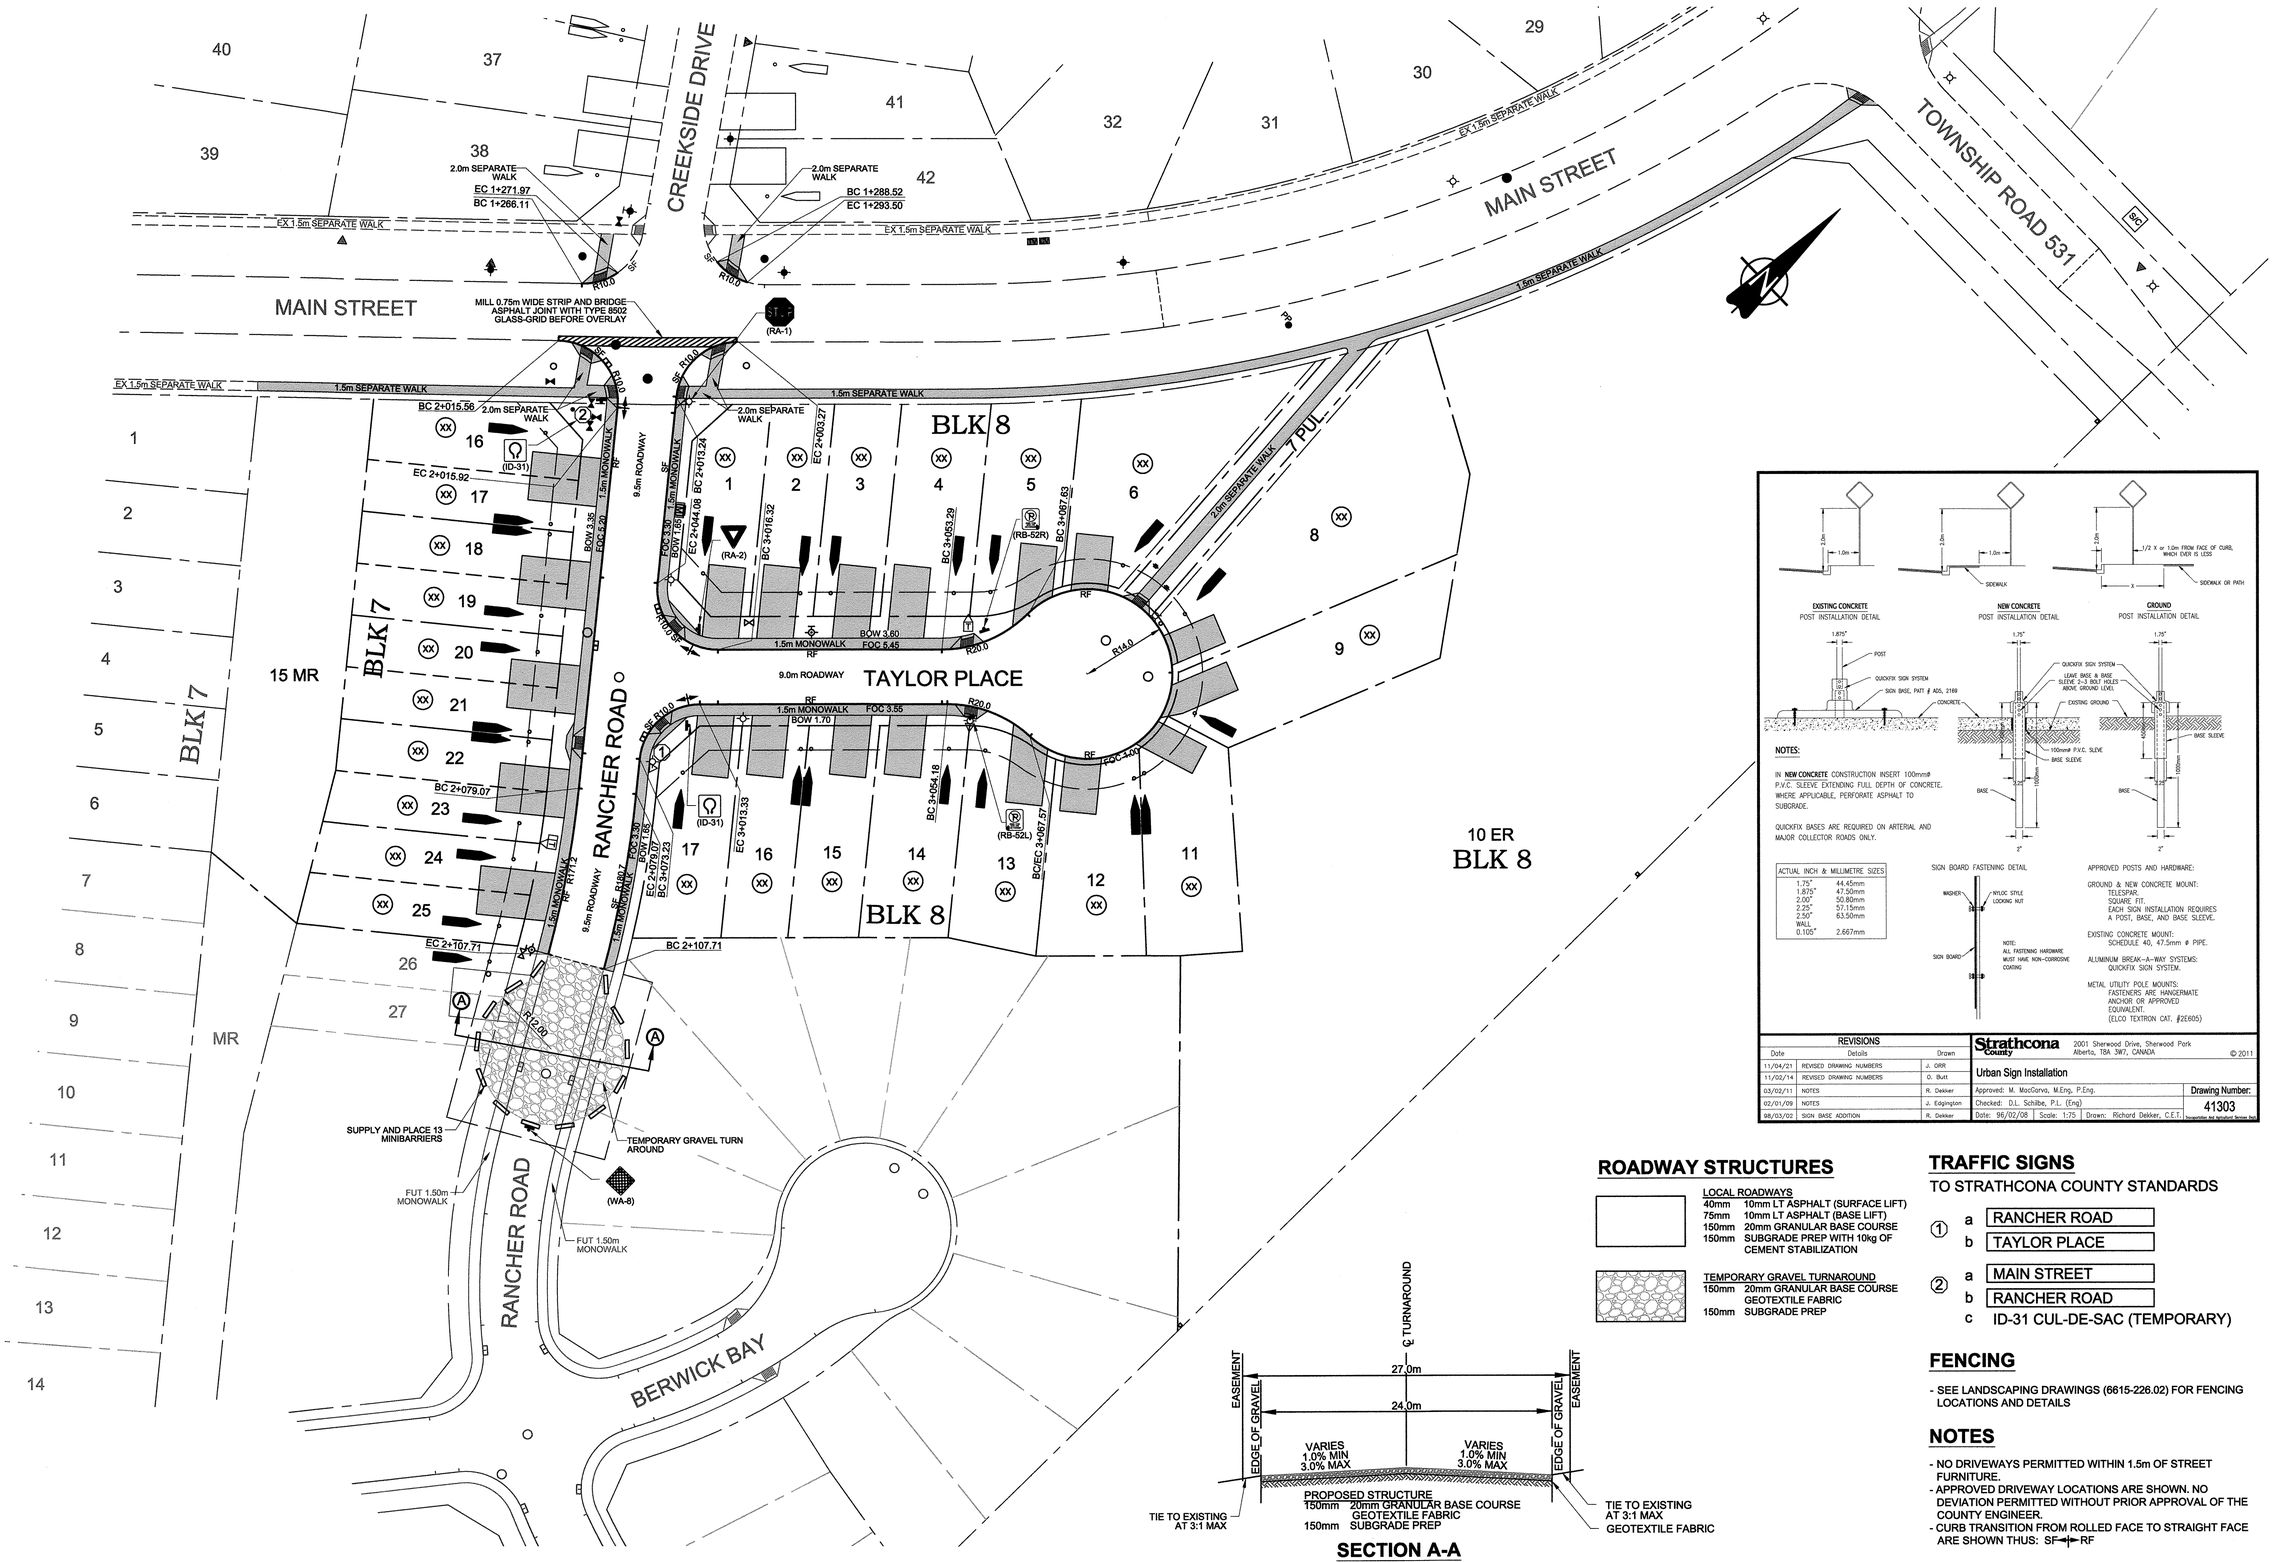

REVISIONS		
Date	Details	Drawn
11/04/21	REVISED DRAWING NUMBERS	J. ORR
11/02/14	REVISED DRAWING NUMBERS	O. Butt
03/02/11	NOTES	R. Dekker
02/01/09	NOTES	J. Edgington
98/03/02	SIGN BASE ADDITION	R. Dekker

Strathcona County — 2001 Sherwood Drive, Sherwood Park, Alberta, T8A 3W7, CANADA — © 2011

Urban Sign Installation

Approved: M. MacCarva, M.Eng, P.Eng.

Checked: D.L. Schibe, P.L. (Eng)

Date: 96/02/08 | Scale: 1:75 | Drawn: Richard Dekker, C.E.T.

Drawing Number: 41303

ROADWAY STRUCTURES

LOCAL ROADWAYS
- 40mm 10mm LT ASPHALT (SURFACE LIFT)
- 75mm 10mm LT ASPHALT (BASE LIFT)
- 150mm 20mm GRANULAR BASE COURSE
- 150mm SUBGRADE PREP WITH 10kg OF CEMENT STABILIZATION

TEMPORARY GRAVEL TURNAROUND
- 150mm 20mm GRANULAR BASE COURSE GEOTEXTILE FABRIC
- 150mm SUBGRADE PREP

SECTION A-A

TRAFFIC SIGNS

TO STRATHCONA COUNTY STANDARDS

① a RANCHER ROAD
b TAYLOR PLACE

② a MAIN STREET
b RANCHER ROAD
c ID-31 CUL-DE-SAC (TEMPORARY)

FENCING

- SEE LANDSCAPING DRAWINGS (6615-226.02) FOR FENCING LOCATIONS AND DETAILS

NOTES

- NO DRIVEWAYS PERMITTED WITHIN 1.5m OF STREET FURNITURE.
- APPROVED DRIVEWAY LOCATIONS ARE SHOWN. NO DEVIATION PERMITTED WITHOUT PRIOR APPROVAL OF THE COUNTY ENGINEER.
- CURB TRANSITION FROM ROLLED FACE TO STRAIGHT FACE ARE SHOWN THUS: SF⊣⊢RF

LEGEND

EXISTING		PROPOSED	FUTURE
	PROPERTY LINE		
	RIGHT OF WAY LINE		
	CURB AND GUTTER		
	SEPARATE WALK		
	ASPHALT TRAIL		
(45)	STREET ADDRESS	(XX)	
⊣5	STREET SIGNS	⊣8	

EXISTING		PROPOSED
	VALVE	
	HYDRANT	
	MANHOLE	
	CURB STOP	
	CATCH BASIN	
	TRANSFORMER	T
	PEDESTAL	
	LIGHT STANDARD	
PP	POWER POLES	
M	MAILBOX	M
	T-BOLLARDS	

EXISTING		PROPOSED
	DRIVEWAY LOCATION	
	WATER, SANITARY & STORM SERVICE LOCATIONS	

NO.	REVISION	DATE	BY
6.	ISSUED FOR CONSTRUCTION DRAWINGS	JUL 10/17	KBA
5.	3rd SUBMISSION FOR COUNTY APPROVAL	JUN 14/17	KBA
4.	REVISED PER COUNTY COMMENTS	JUN 09/17	KBA
3.	2nd SUBMISSION FOR COUNTY REVIEW	MAY 02/17	KBA
2.	REVISED PER COUNTY COMMENTS	APR 21/17	KBA
1.	1st SUBMISSION FOR COUNTY/CLIENT REVIEW	MAR 16/17	KBA

PERMIT TO PRACTICE
AL-TERRA ENGINEERING LTD.
Signature
Date JULY 10, 2017
PERMIT NUMBER: P 2104
The Association of Professional Engineers, Geologists and Geophysicists of Alberta

0 5 10 20 30

PROFESSIONAL ENGINEER ALBERTA — KELLY BLUE ALSMO
JULY 10, 2017

Al-Terra

ROAD OVERALL, STREET FURNITURE & ADDRESSING PLAN

DESIGN:	KBA	CHECKED:	KBA	JOB NO:	6615
DRAWN BY:	VM	APPROVED:	KBA	DRAWING NO.	
SCALE:	1:500	DATE:	MARCH 2017		6615-207/221

ARDROSSAN HEIGHTS STAGE 3
BY
ARDROSSAN LAND CORPORATION
IN
STRATHCONA COUNTY